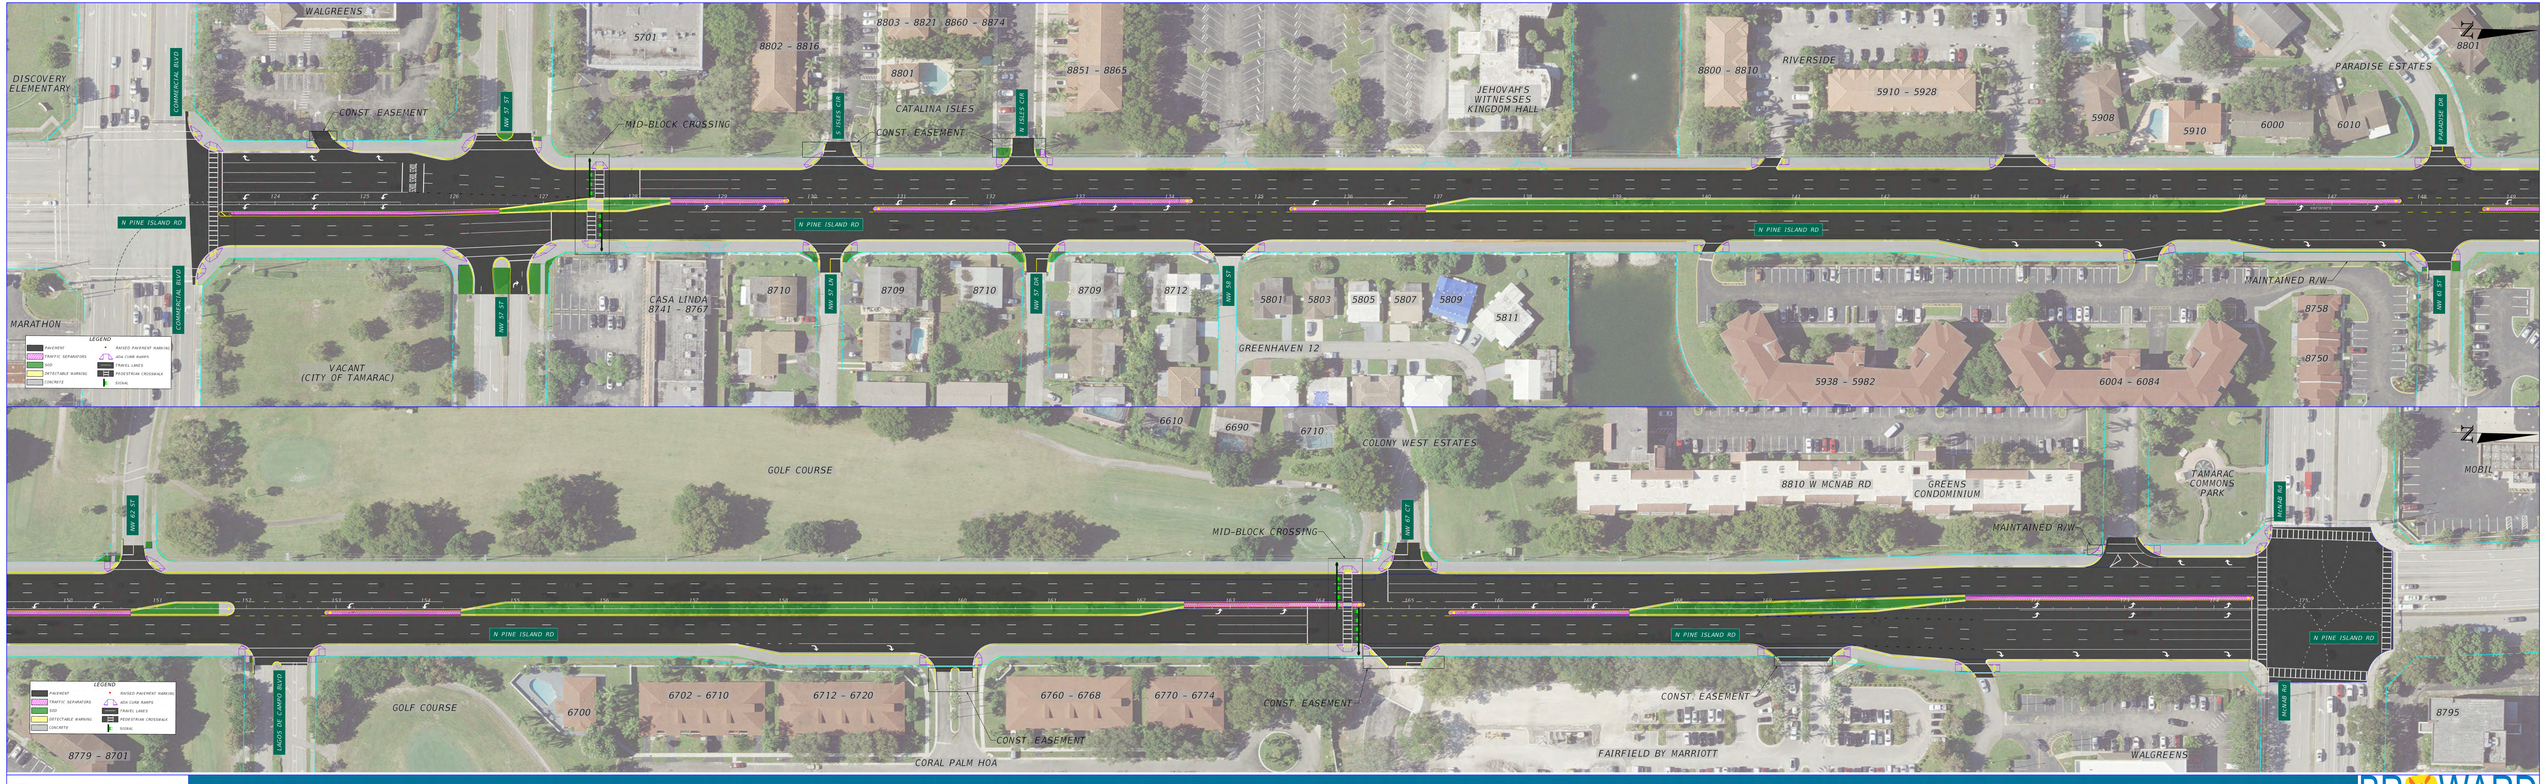

AllBright Engineering

PINE ISLAND ROAD
FROM COMMERCIAL BLVD TO MCNAB ROAD

BROWARD COUNTY FLORIDA